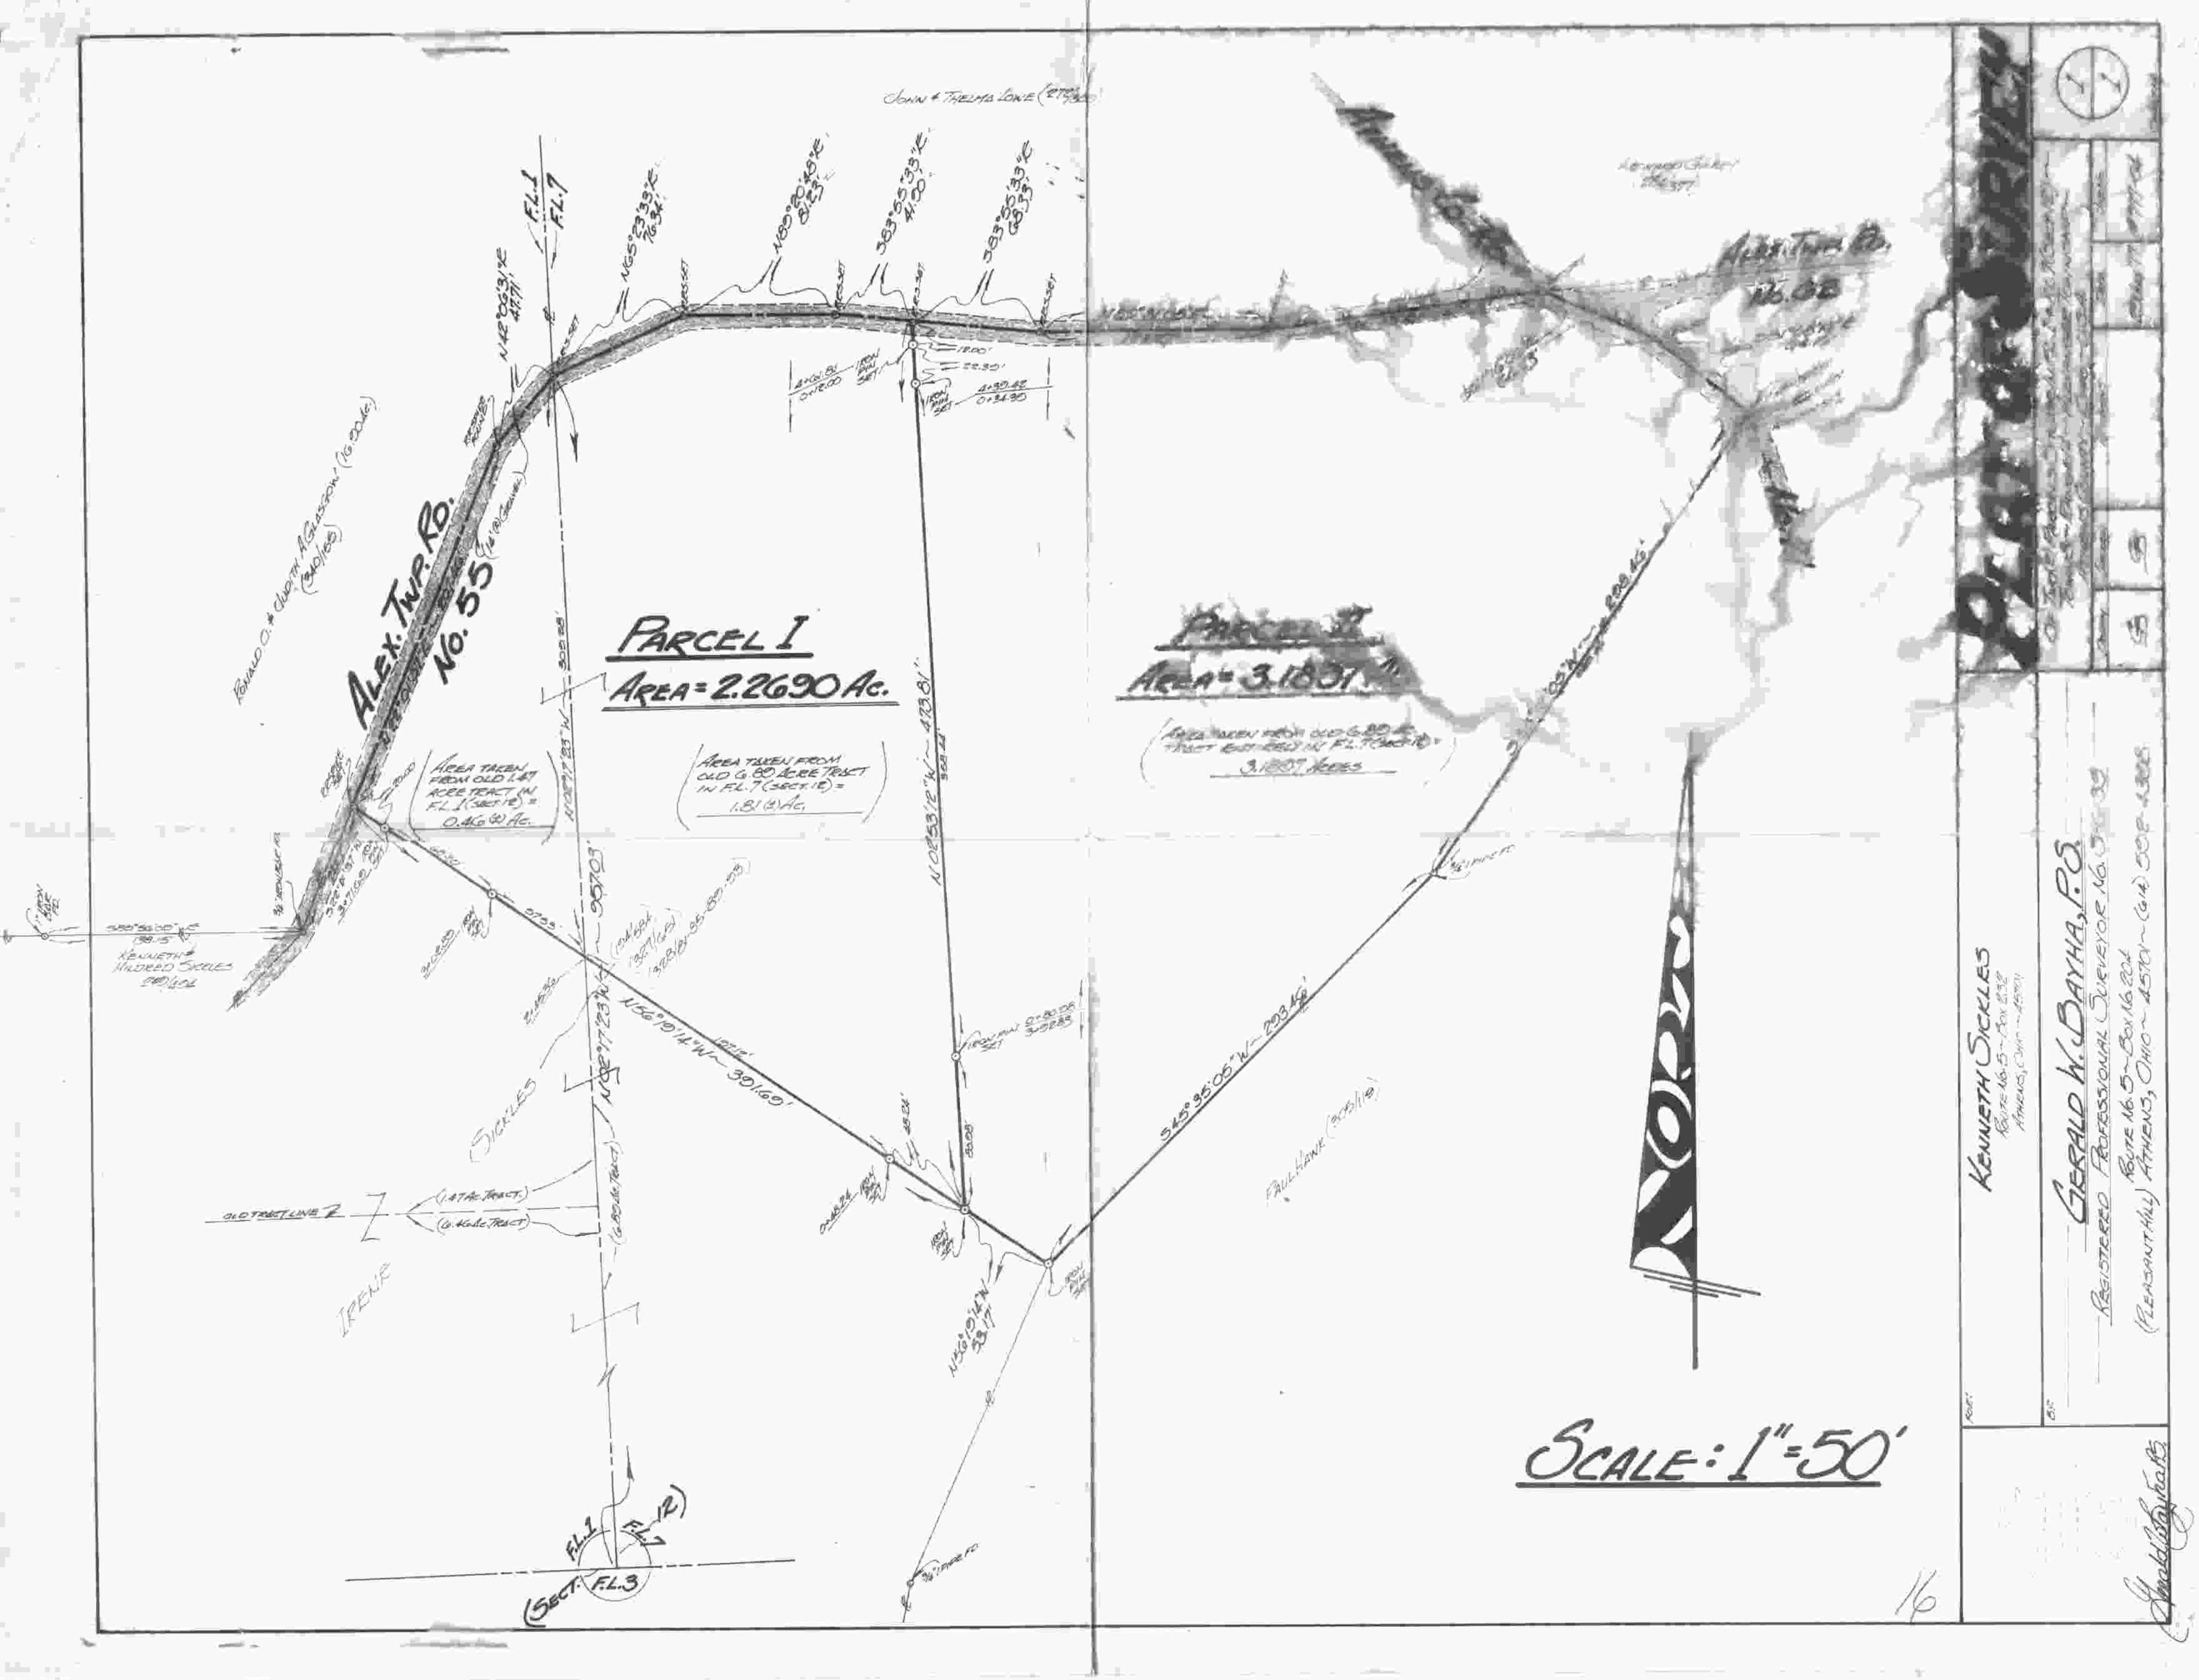
ALEX. TWP. RD. No. 55
PARCEL I
AREA = 2.2690 Ac.
PARCEL II
AREA = 3.1831
AREA TAKEN FROM OLD 6.80 ACRE TRACT IN F.L.7 (SECT. 12) = 1.81 (±) Ac.
AREA TAKEN FROM OLD 1.47 ACRE TRACT IN F.L.1 (SECT. 12) = 0.46 (±) Ac.
3.1831 ACRES
KENNETH SICKLES
ROUTE 16.5 ~ BOX 232
ATHENS, OHIO ~ 45701
GERALD W. BAYHA, P.S.
REGISTERED PROFESSIONAL SURVEYOR No. 5
ROUTE 16.5 ~ BOX 16 204
(PLEASANT HILL) ATHENS, OHIO ~ 45701 ~ (614) 592-4305
SCALE: 1" = 50'
SICKLES
IRELAND
FAULKNER
OLD TRACT LINE
(1.47 Ac. TRACT)
(6.80 Ac. TRACT)
F.L.1
F.L.7
F.L.3
(SECT.
N 56°19'14" W — 301.60'
S 45°35'05" W — 203.46'
N 02°53'12" W — 473.81'
N 02°17'23" W — 957.03'
N 12°06'31" E 47.71'
N 65°33'33" E 16.34'
N 80°10'15" E 81.53'
S 83°55'33" E 41.00'
S 83°55'33" E 68.33'
JOHN & THELMA LONG
ROLAND O. & DORTH. A. GLASSON
KENNETH & WILDRED SICKLES